# ERGO 56

POCHIN WAY, MIDDLEWICH, CW10 0GY

ergo. Logistics

## ERGO 56 GROUND

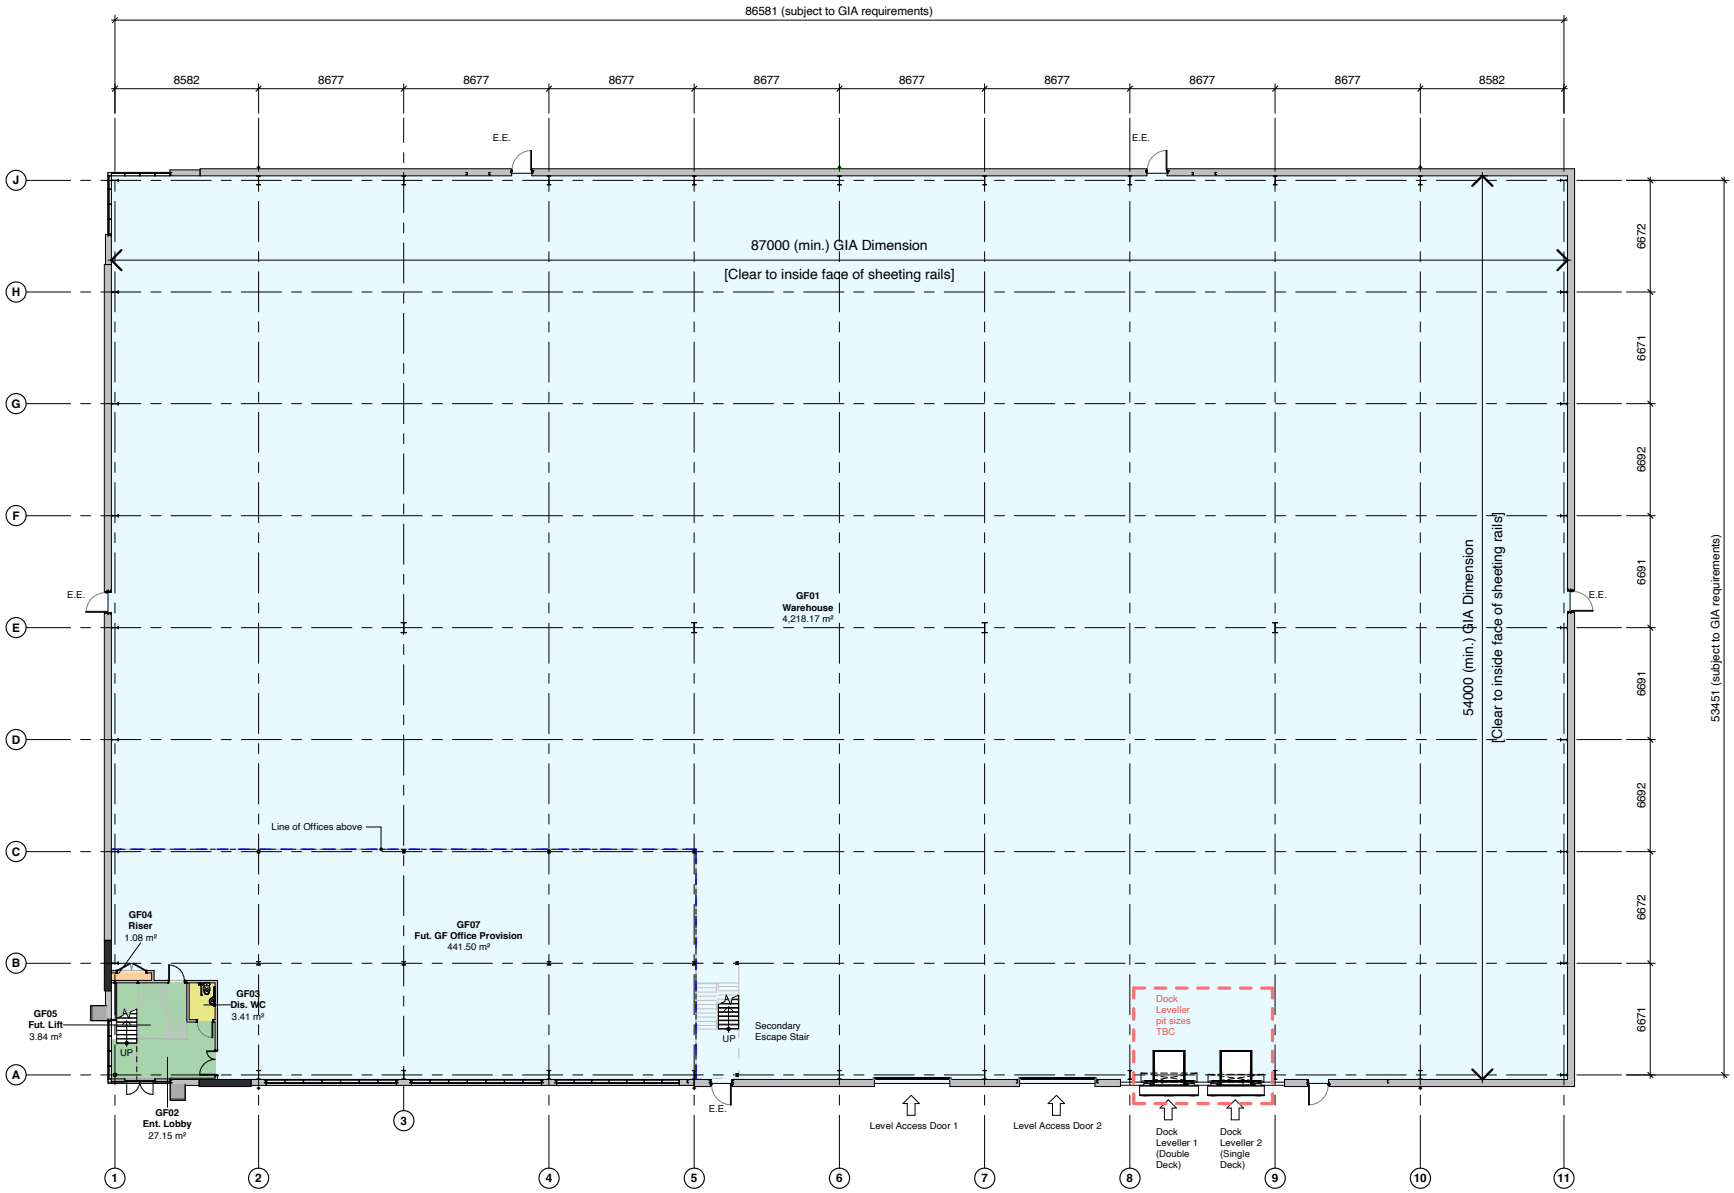


1 **Building GA Plan - LEVEL 00**
1 : 200

**Key**

- Warehouse
- Circulation
- Ancillary
- Services

0m 4m 8m 12m 16m
VISUAL SCALE 1:200 @ A2

# ERGO 56

POCHIN WAY, MIDDLEWICH, CW10 0GY

ergo. Logistics

## ERGO 56 GROUND AND LEVEL 1 OFFICE

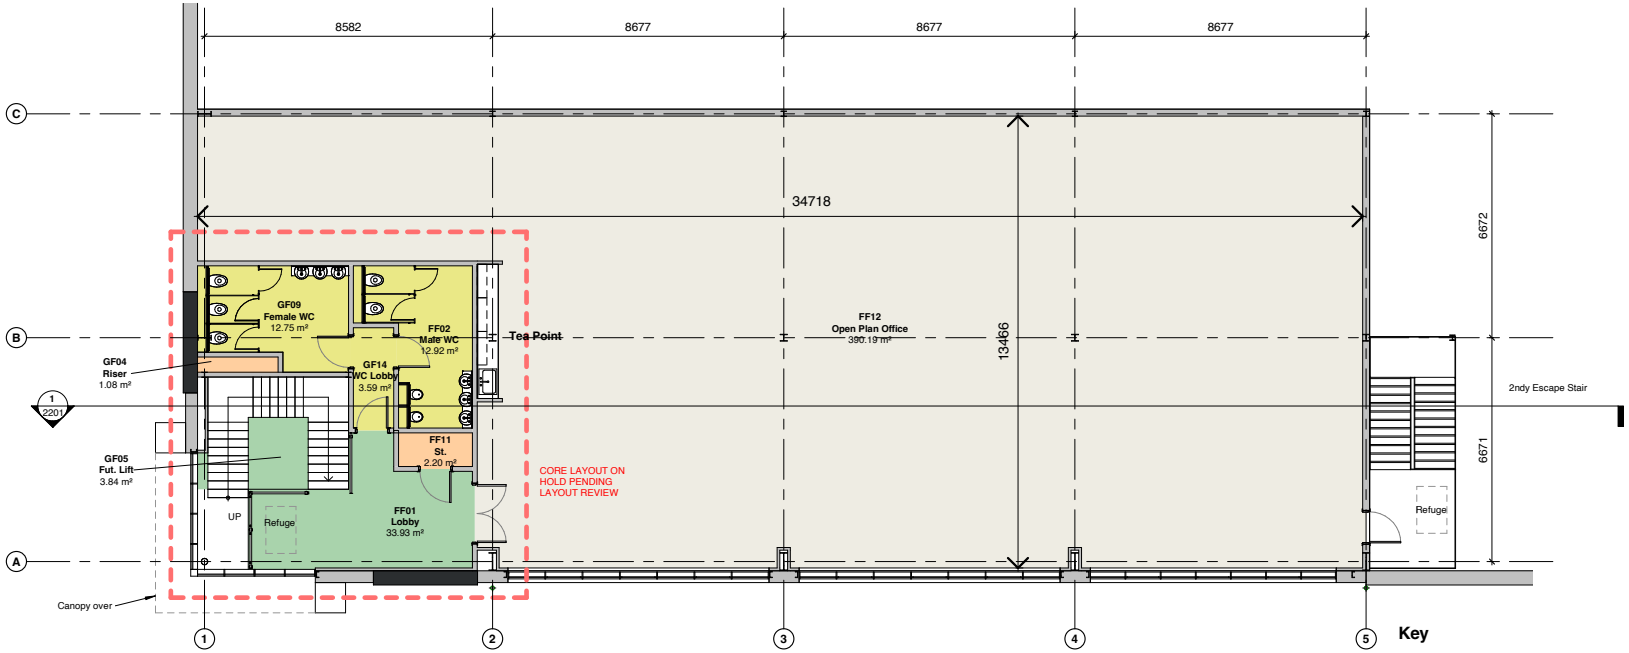


1 Office & Core 1F GA Plan - LEVEL 01
1 : 100

**Key**

- Circulation
- Ancillary
- Open Plan Office
- Services

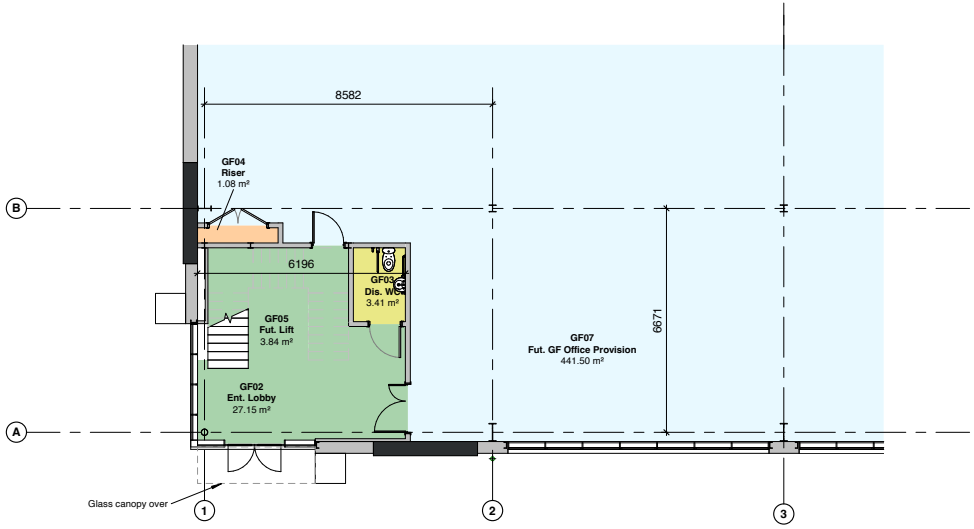


2 Office & Core GF GA Plan - LEVEL 00
1 : 100

**Key**

- Warehouse
- Circulation
- Ancillary
- Services

0m 4m 8m 12m 16m

VISUAL SCALE 1:200 @ A2

# ERGO 56

POCHIN WAY, MIDDLEWICH, CW10 0GY

ergo. Logistics

## ERGO 56 ELEVATION

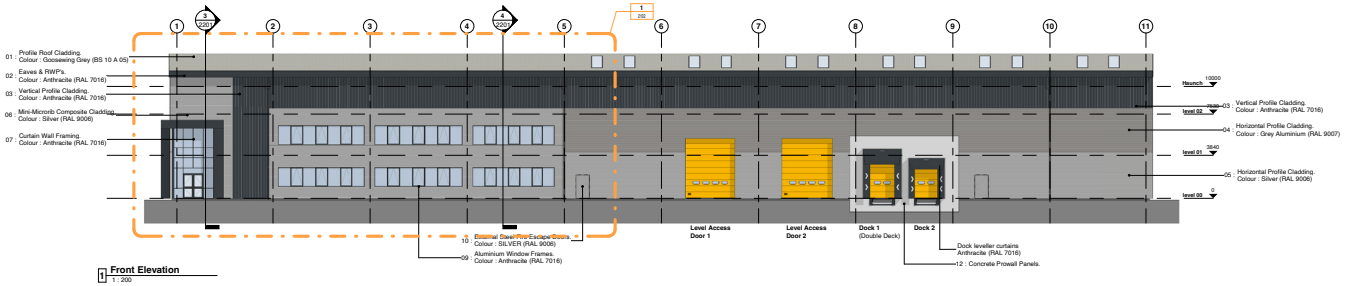


1 Front Elevation
1 : 200

0m 4m 8m 12m 16m
VISUAL SCALE 1:200 @ A1

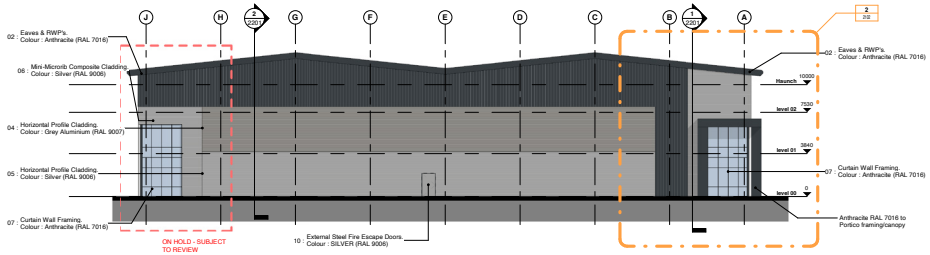


2 Side Elevation 1
1 : 200

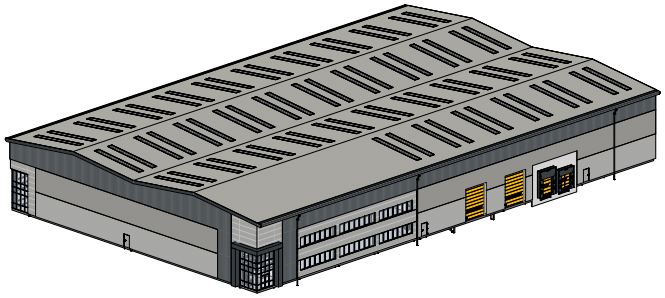

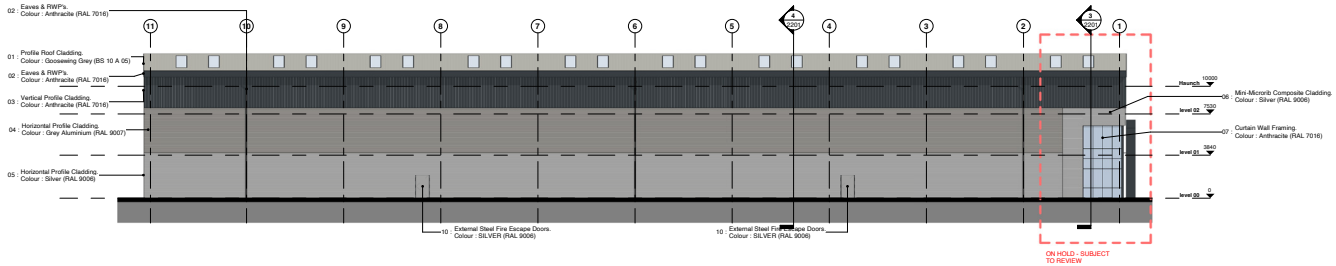


3 Rear Elevation
1 : 200

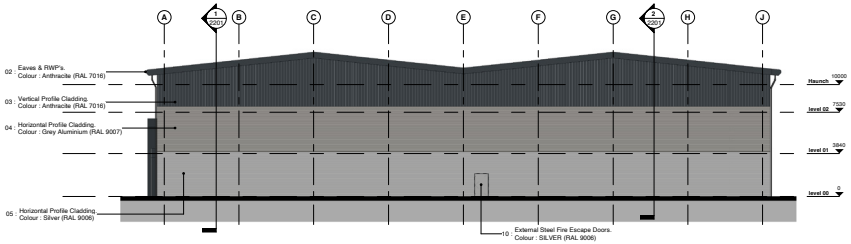


4 Side Elevation 2
1 : 200